Distances (metres)	
A to D	68.11
D to B	95.03
A to C	94.70
C to B	124.10

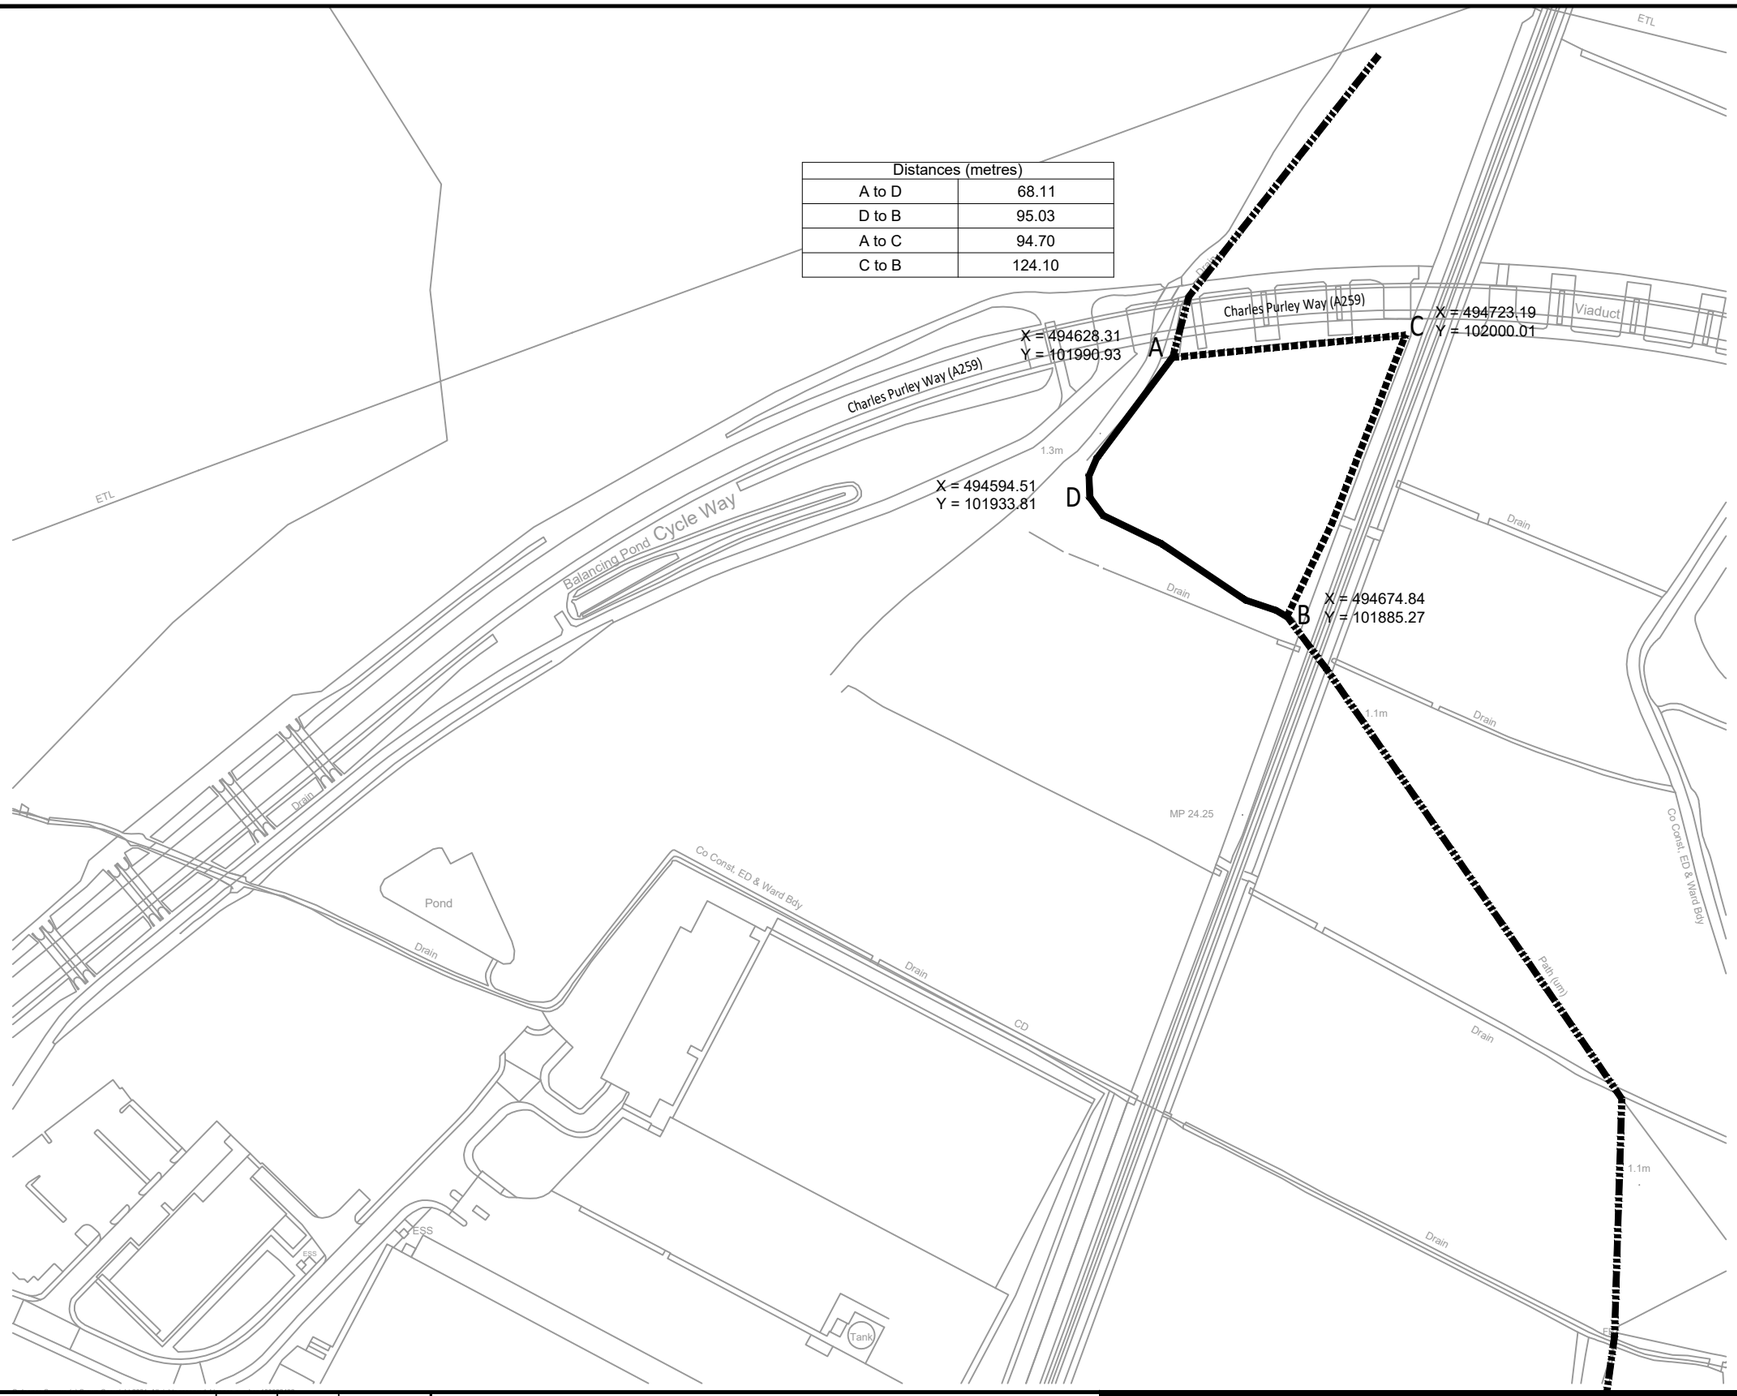

Key

- Existing Public Footpath
- A to D to B — Existing section of footpath WSCC 152 to be extinguished
- A to C to B — New footpath to be created A to B

REV.	DETAILS	DRAWN	CHECKED	DATE
A	Additional mapping added.	KR	JM	01.09.21
B	North Symbol, distances and coordinates added	CD	JM	04.10.21

Notes:

1. This is not a construction drawing and is intended for illustrative purposes only.
2. White lining is indicative only.

Bognor Regis

Lysander

Section 257 Application

vectos.
Ground Floor, Helmont House, Churchill Way, Cardiff CF10 2HE
t: 02920 720 860 e: enquiries@vectos.co.uk

DRAWN:	CHECKED:	DATE:	SCALES:	DRAWING NUMBER:	REVISION:
KR	JM	05.08.21	1:2500 at A3	194663/137/SK03	B