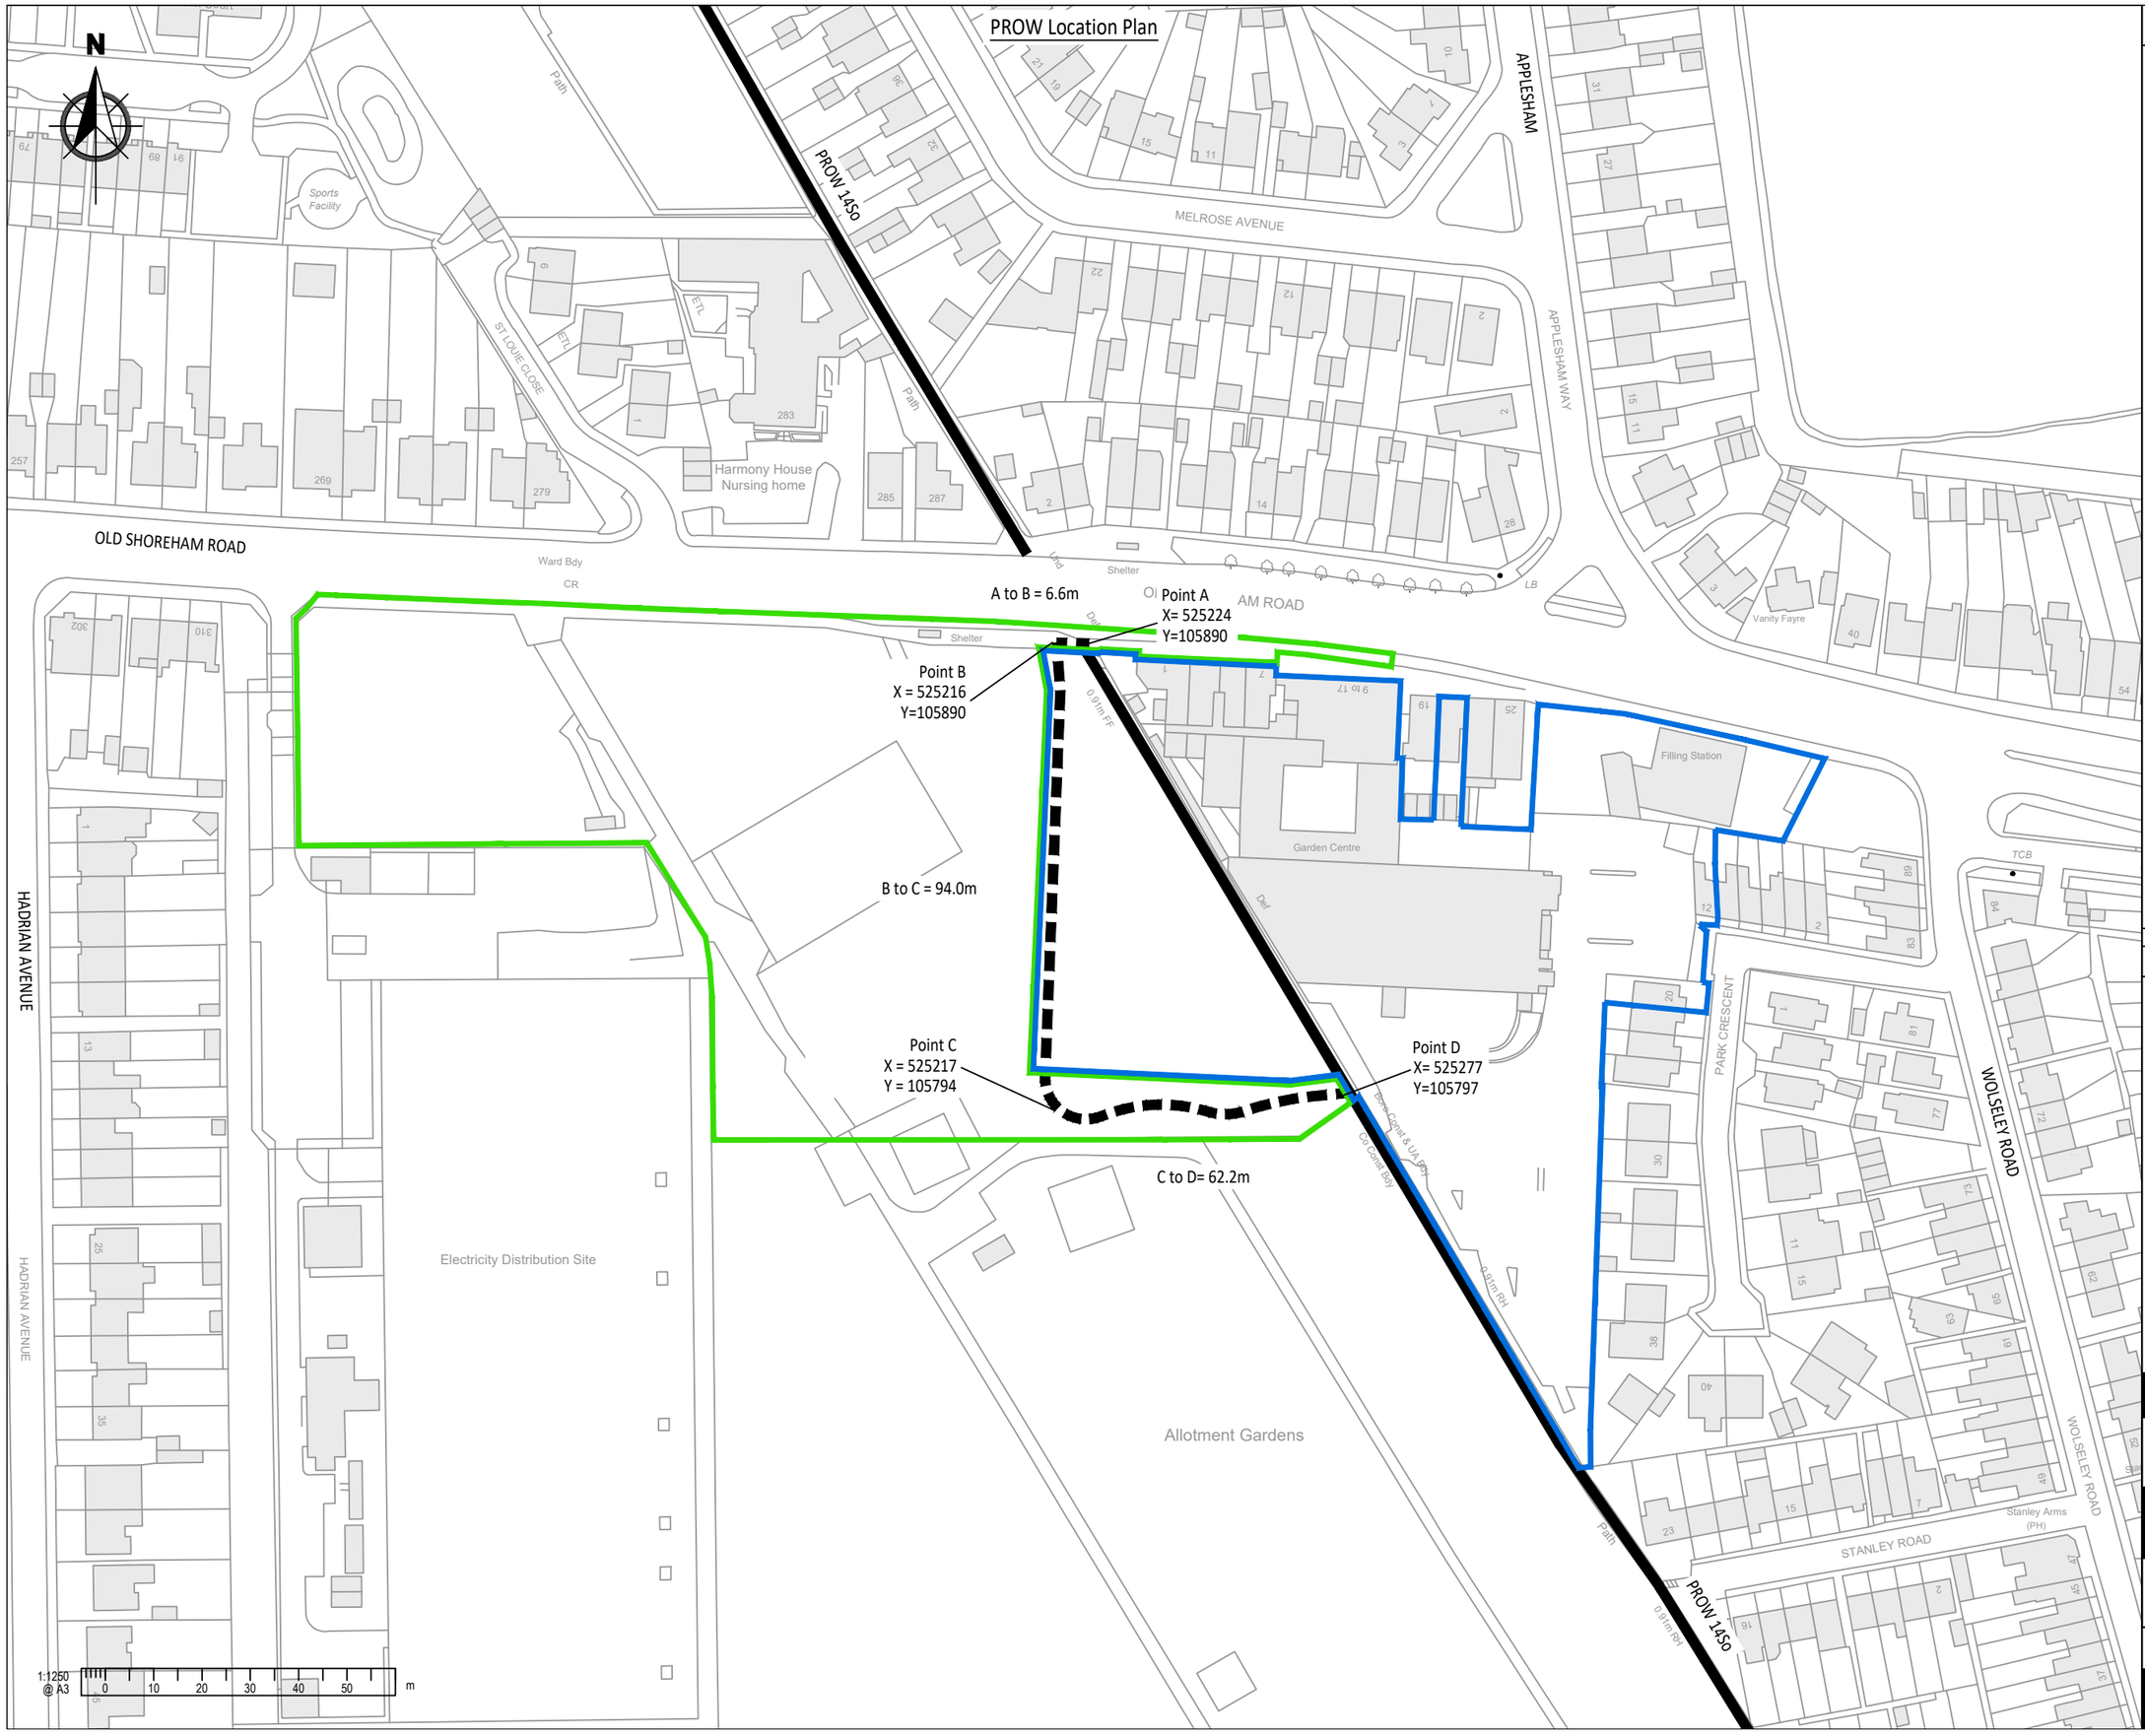

NOTES

A3

1. This drawing is to be read in conjunction with all other Bright Plan drawings, and with all relevant Architect's and Engineer's drawings and specification. Any discrepancies found are to be reported immediately to the Engineer.
2. Bright Plan accepts no responsibility for inaccuracies in data provided by third parties such as topographic surveys or Ordnance Survey mapping.
3. Do not scale, work to figured dimensions only. All dimensions are in millimeters unless noted otherwise and all levels are in metres from the topographic survey datum.
4. Any information given regarding existing underground services is given in good faith after consultation with the relevant authority, however accuracy is not certain.

-Legend-

- Existing Public Right of Way
- Proposed Route for Public Right of Way
- Associated Planning Application AWDM/1032/21 Boundary
- Associated Planning Application AWDM/1154/21 Boundary

Rev.	Amendments	Date
-	Original Issue	10/10/2022

BRIGHT PLAN
Transport Planning and Civil Engineering Consultants
2 West Barn, Norton Lane, Chichester, West Sussex PO20 3AF
Tel: 01243 210418 Email: enquiries@bpcivils.co.uk
www.bpcivils.co.uk

Drawing Status: Final

Client: Tate Bros. Limited

Project: Mayberry Garden Centre Extension

Drawing Title: Existing and Proposed Public Right of Way

Scale	Date	Drawn By	Checked By
1:1250	Oct 22	SMO	ALB

Drawing No.	Rev.
2022-6423-306	-