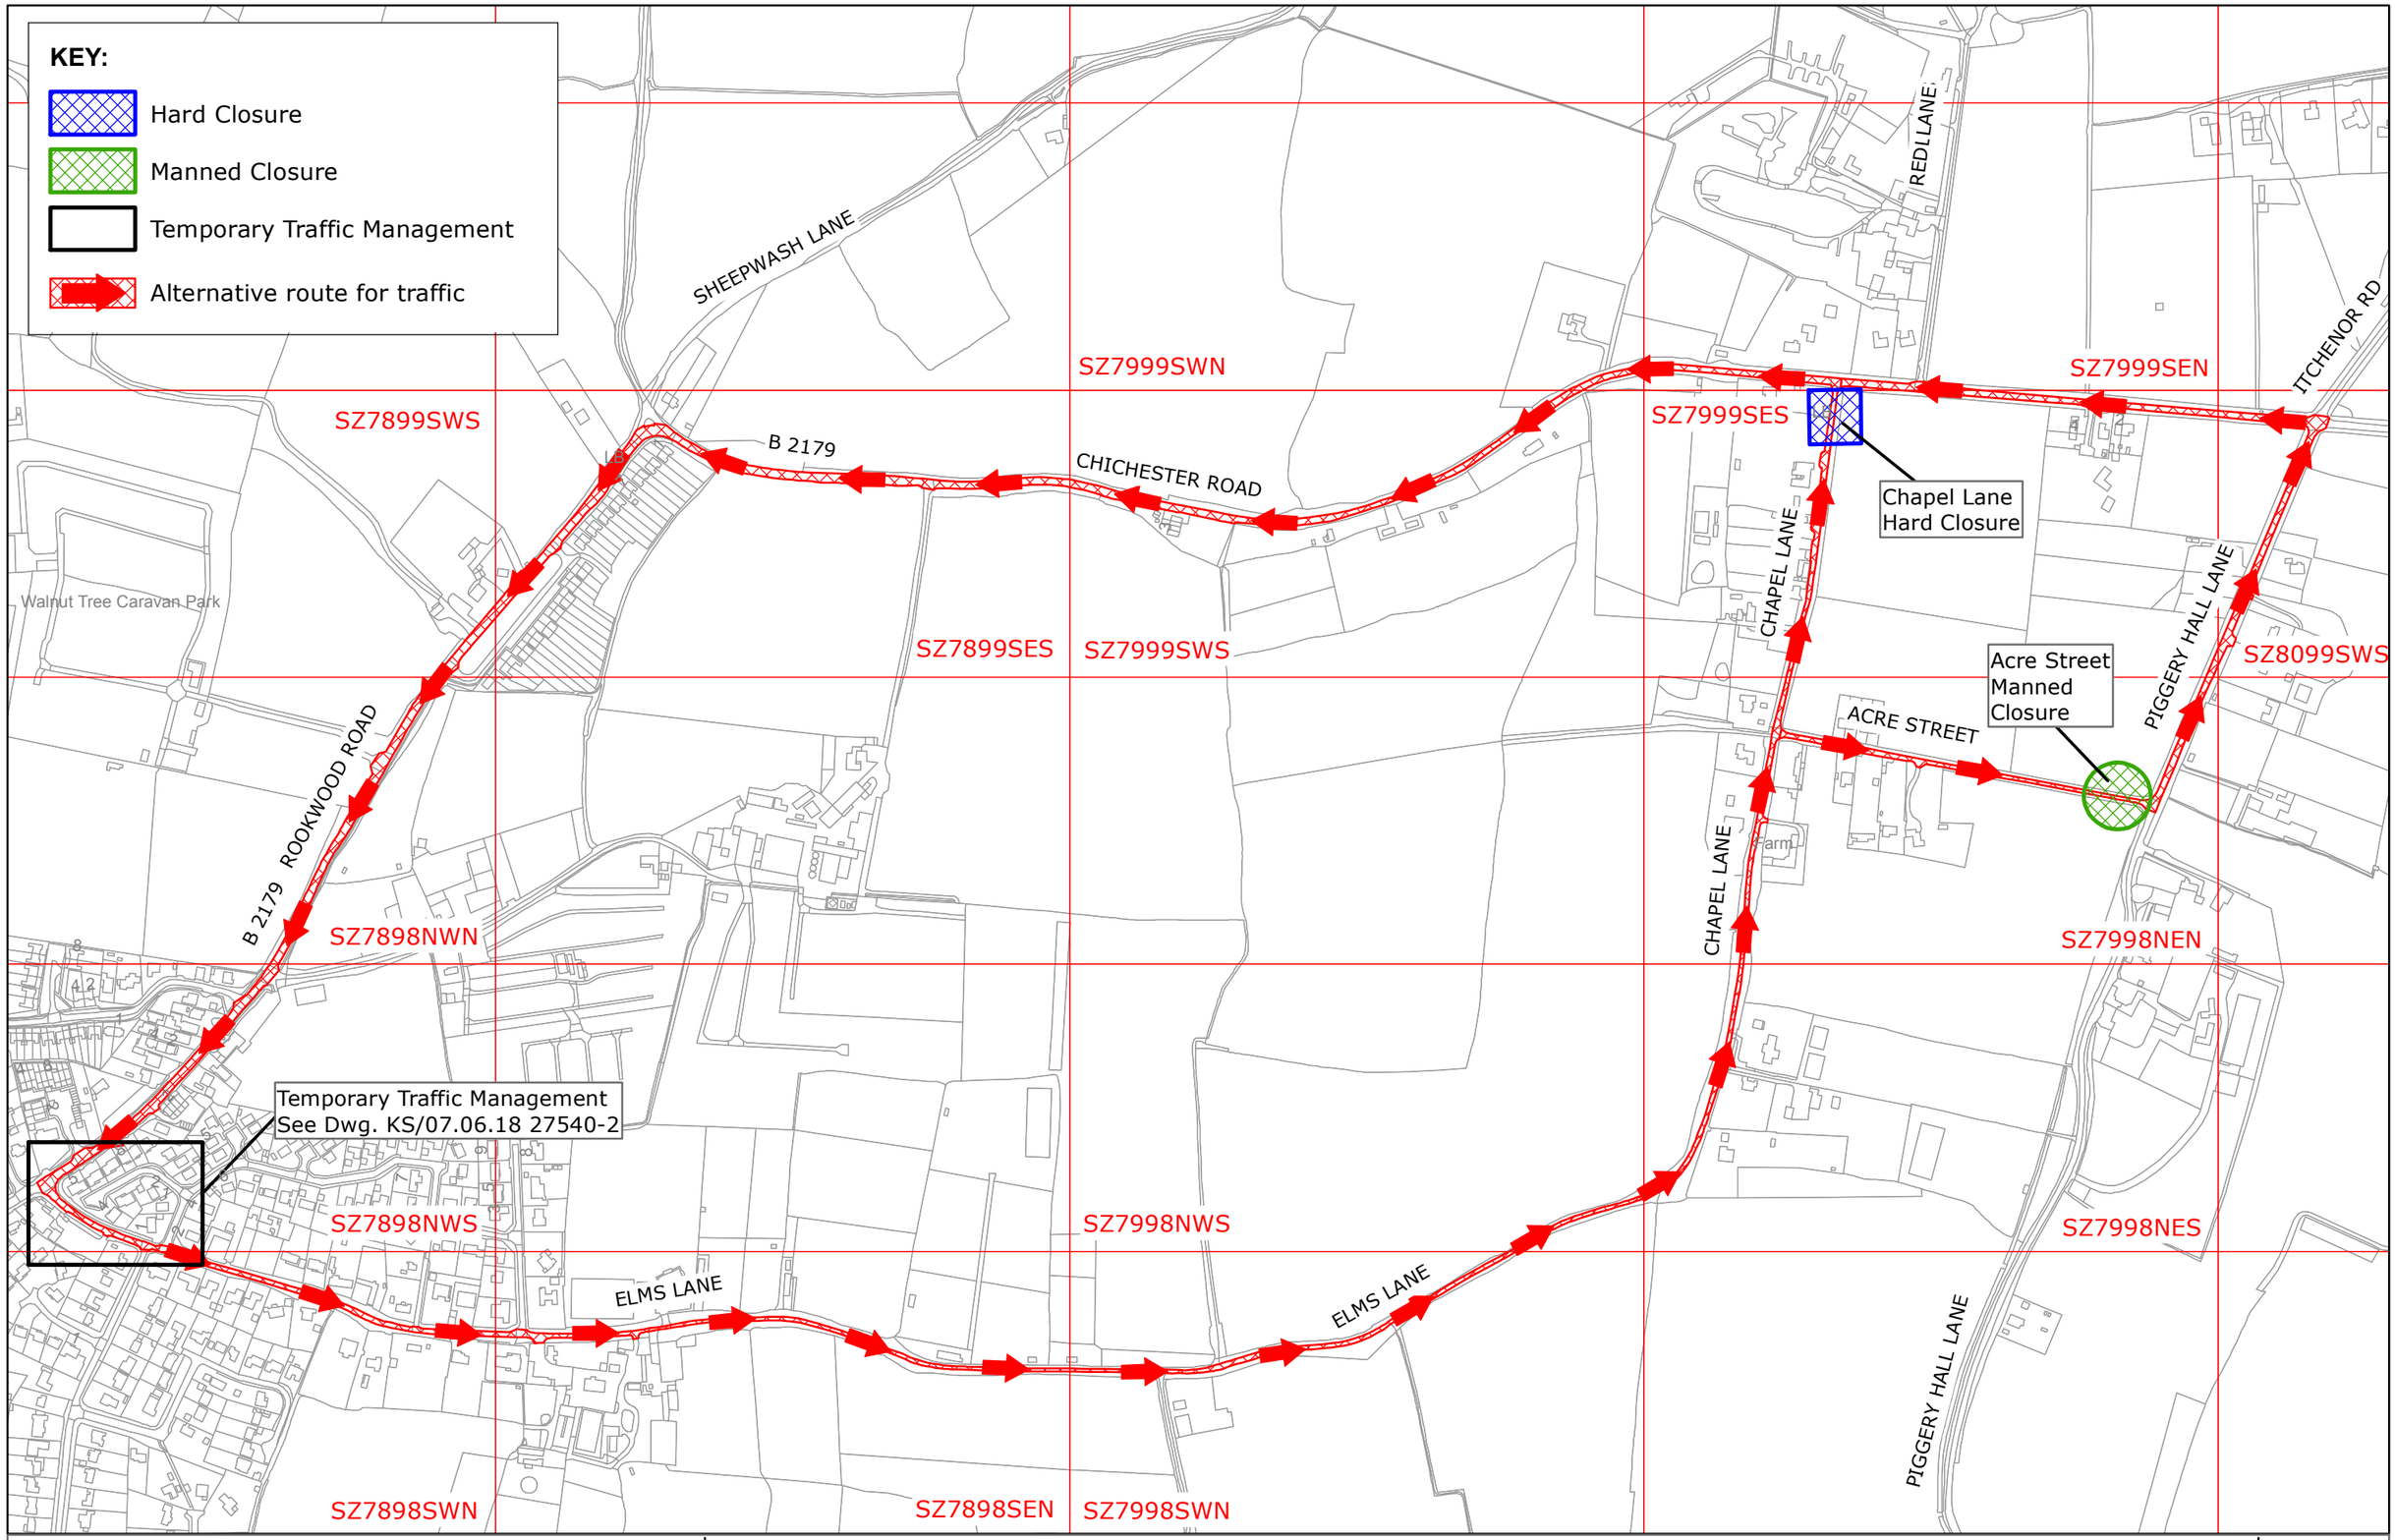

Reproduced from or based upon 2018 Ordnance Survey mapping
with permission of the Controller of HMSO © Crown Copyright reserved.
Unauthorised reproduction infringes Crown copyright and may lead to
prosecution or civil proceedings West Sussex County Council Licence No. 100023447

WEST WITTERING: CHAPEL LANE AND ACRE STREET
EXPERIMENTAL ROAD CLOSURE (29.08.2018)
DWG. No WW01

CHS9027

SCALE: 1:5,250

N