Appendix A(a)
existing restrictions

west sussex county council

West Sussex County Council
Communities & Infrastructure
The Grange
Tower Street
Chichester
West Sussex
PO19 1RH

MID SUSSEX DISTRICT: WORTH

WAITING RESTRICTIONS

TILE REF NO:
TQ3139SWS

SHEET ISSUE NO 1
SHEET ACTIVE FROM 10/09/2012

N

SCALE:
1:1250
at A3 size

Reproduced from or based upon 2010 Ordnance Survey mapping with permission of the Controller of HMSO (c) Crown Copyright reserved.
Unauthorised reproduction infringes Crown copyright and may lead to prosecution or civil proceedings West Sussex County Council Licence No. 100023447

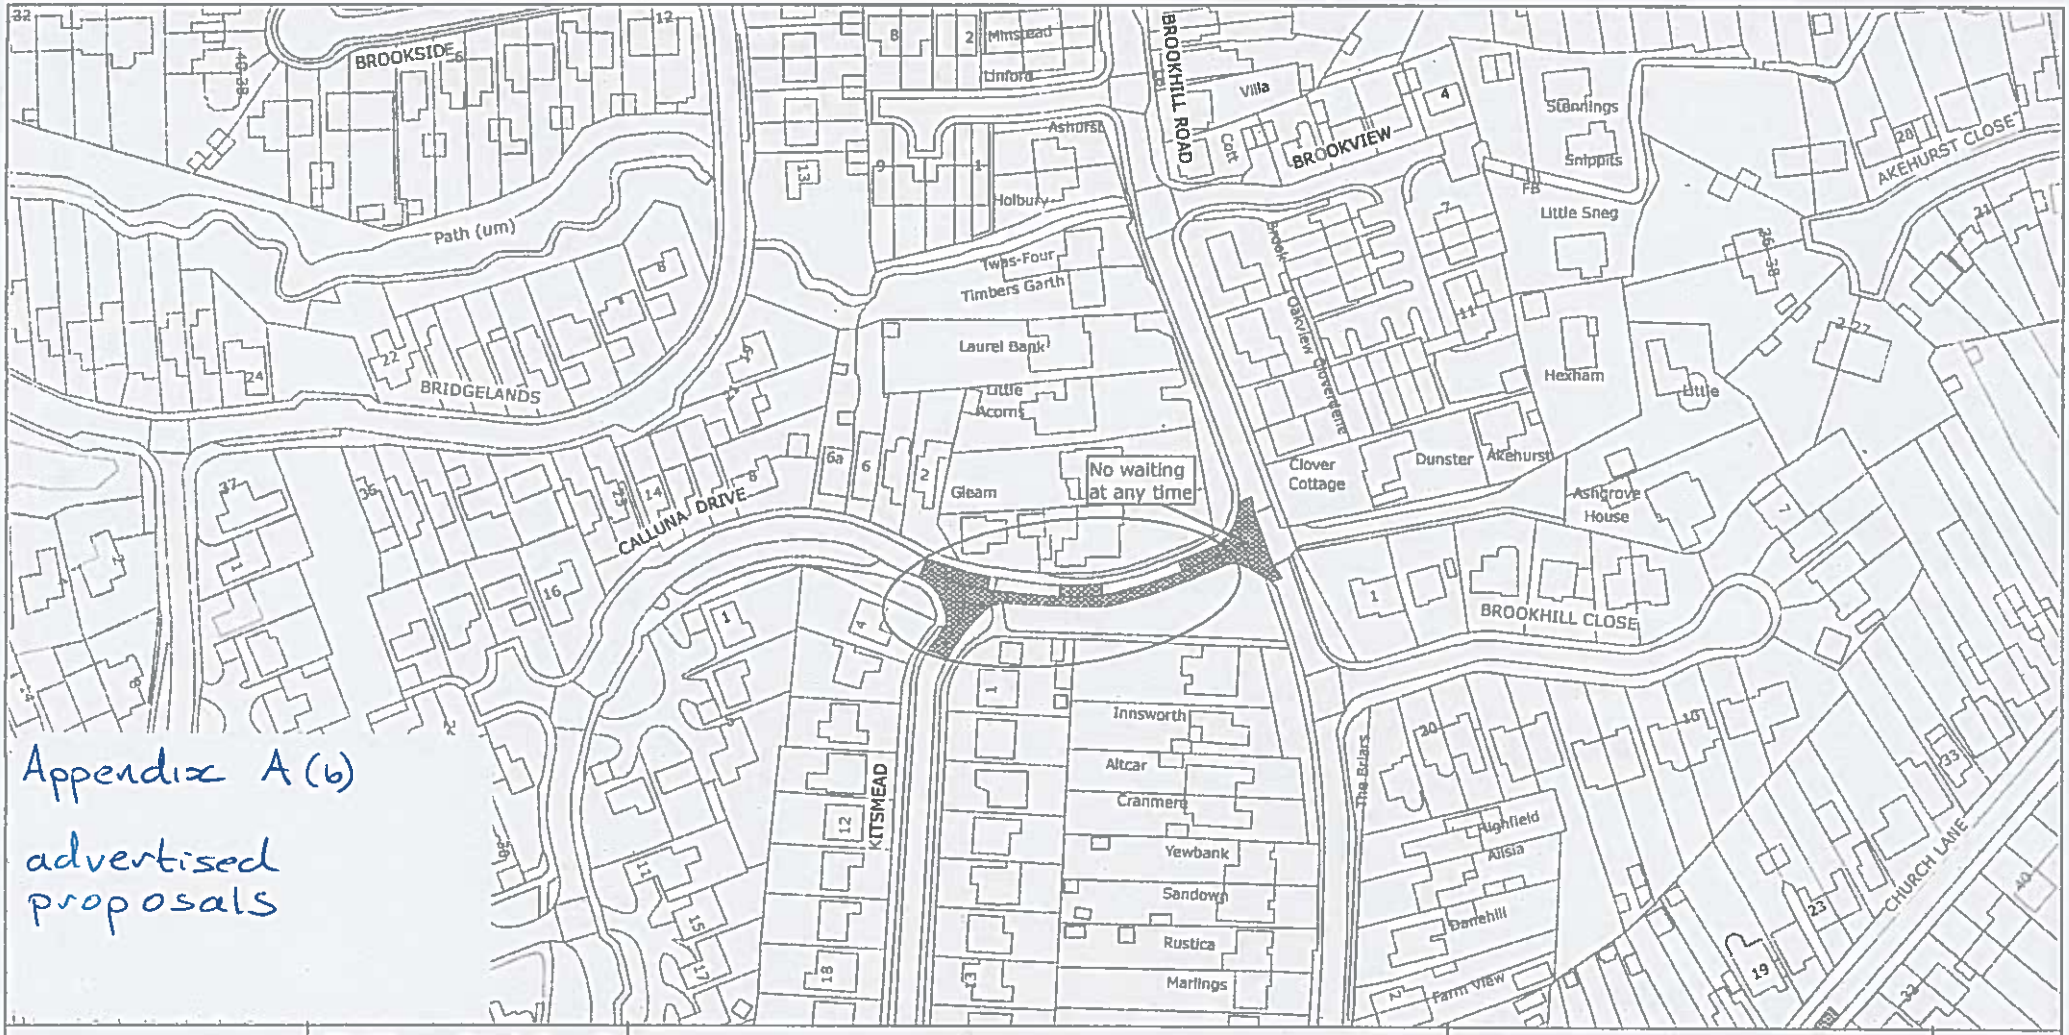

Appendix A(6)

advertised proposals

west sussex county council

West Sussex County Council
Highways & Transport
The Grange
Tower Street
Chichester
West Sussex
PO19 1RH

MID SUSSEX DISTRICT: WORTH

PROPOSED WAITING RESTRICTIONS (31.05.2018)

Reproduced from or based upon 2018 Ordnance Survey mapping with permission of the Controller of HMSO (c) Crown Copyright reserved.
Unauthorised reproduction infringes Crown copyright and may lead to prosecution or civil proceedings West Sussex County Council Licence No. 100018485

TILE REF NO:
TQ3139SWS

SHEET ISSUE NO 2_NMS1701
SHEET ACTIVE FROM - DD/MM/YYYY

N

SCALE:
1:1250
at A3 size