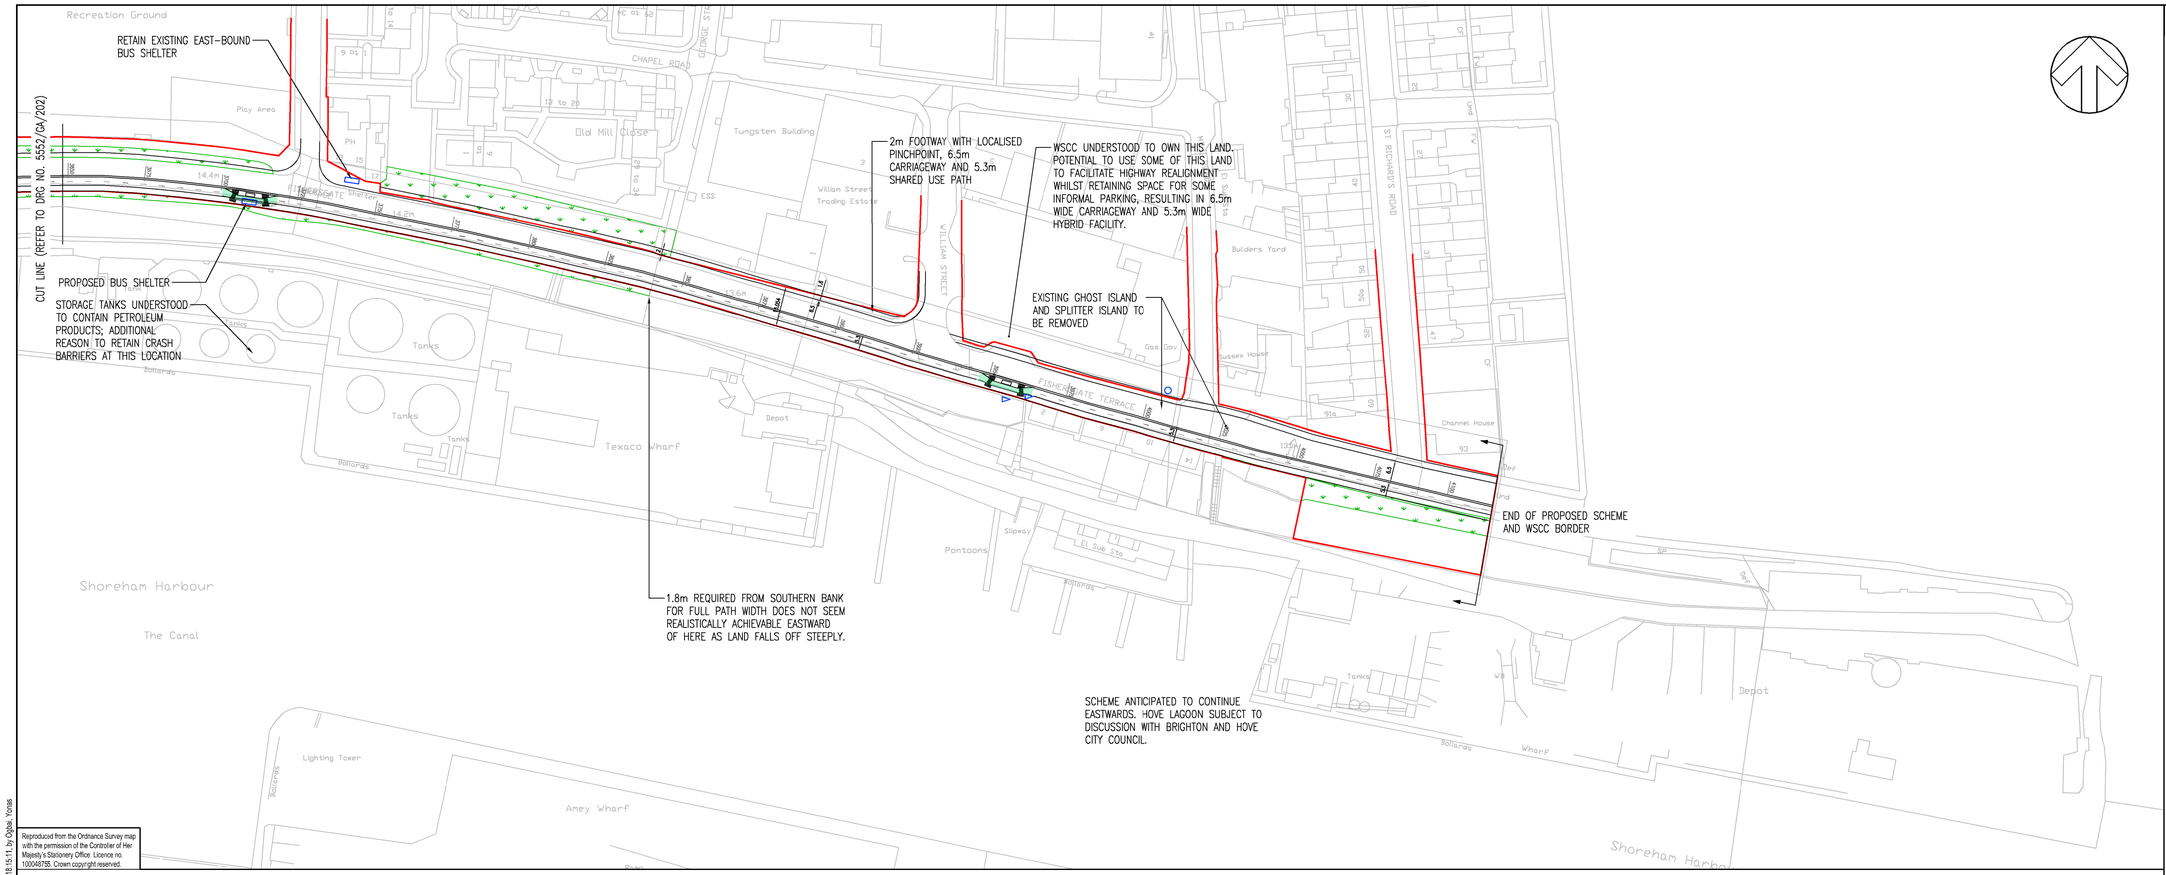

Reproduced from the Ordnance Survey map with the permission of the Controller of Her Majesty's Stationery Office. Licence no. 100048755. Crown copyright reserved.

File name \\UK.WSPGROUP.COM\CENTRAL DATA\PROJECTS\70025XXX\70025552 - WSCC - SHOREHAM STIP\70025552 - WSCC - SHOREHAM STIP\E MODELS AND DRAWINGS\DEVELOPMENT\AUTOCAD\GA GENERAL ARRANGEMENT\5552-GA-203.DWG, printed on 22 February 2019 18:15:11, by Ogbai, Yonas

DO NOT SCALE

NOTES:

1. ALL DIMENSIONS ARE IN METRES UNLESS OTHERWISE STATED.
2. DO NOT SCALE THIS DRAWING.
3. THIS IS A FEASIBILITY DESIGN AND IS NOT TO BE USED FOR CONSTRUCTION. IT HAS BEEN BASED ON OS DATA THEREFORE THE ACCURACY OF THE DIMENSIONS CAN NOT BE GUARANTEED.

KEY:

- HIGHWAY BOUNDARY
- GRASSED AREA
- EXISTING BUS STOP (FLAG)
- EXISTING BUS STOP (LAMP POST)
- EXISTING BUS SHELTER
- CROSSING POINT
- SHARED USE PATH

REV	DATE	BY	DESCRIPTION	CHK	APP
C	22/02/19		UPDATED BASED ON CLIENTS COMMENTS	HL	DP
B	28/01/19	YO	UPDATED BASED ON CLIENTS COMMENTS	HL	DP
A	22/06/18	TPS	FIRST ISSUE	HL	DP

DRAWING STATUS: S2 - FOR INFORMATION

wsp
Regus House, Southampton International Business Park
George Curl Way, Southampton, Hampshire, SO18 2RZ
Tel: +44 (0)2380 302529 Fax: +44 (0)2380 302001
www.wsp.com

CLIENT: WEST SUSSEX COUNTY COUNCIL

ARCHITECT: -

SITE/PROJECT: SHOREHAM STP PHASE 2
A259 HIGH QUALITY CYCLE ROUTE

TITLE: FEASIBILITY DESIGN
SHEET 4 OF 4

SCALE @ A1:	CHECKED:		APPROVED:
1:1000	HL		DP
PROJECT NO: 70025552	DESIGNED: TPS	DRAWN: AVI	DATE: February 19

DRAWING No: 5552/GA/203 REV: C

© WSP UK Ltd