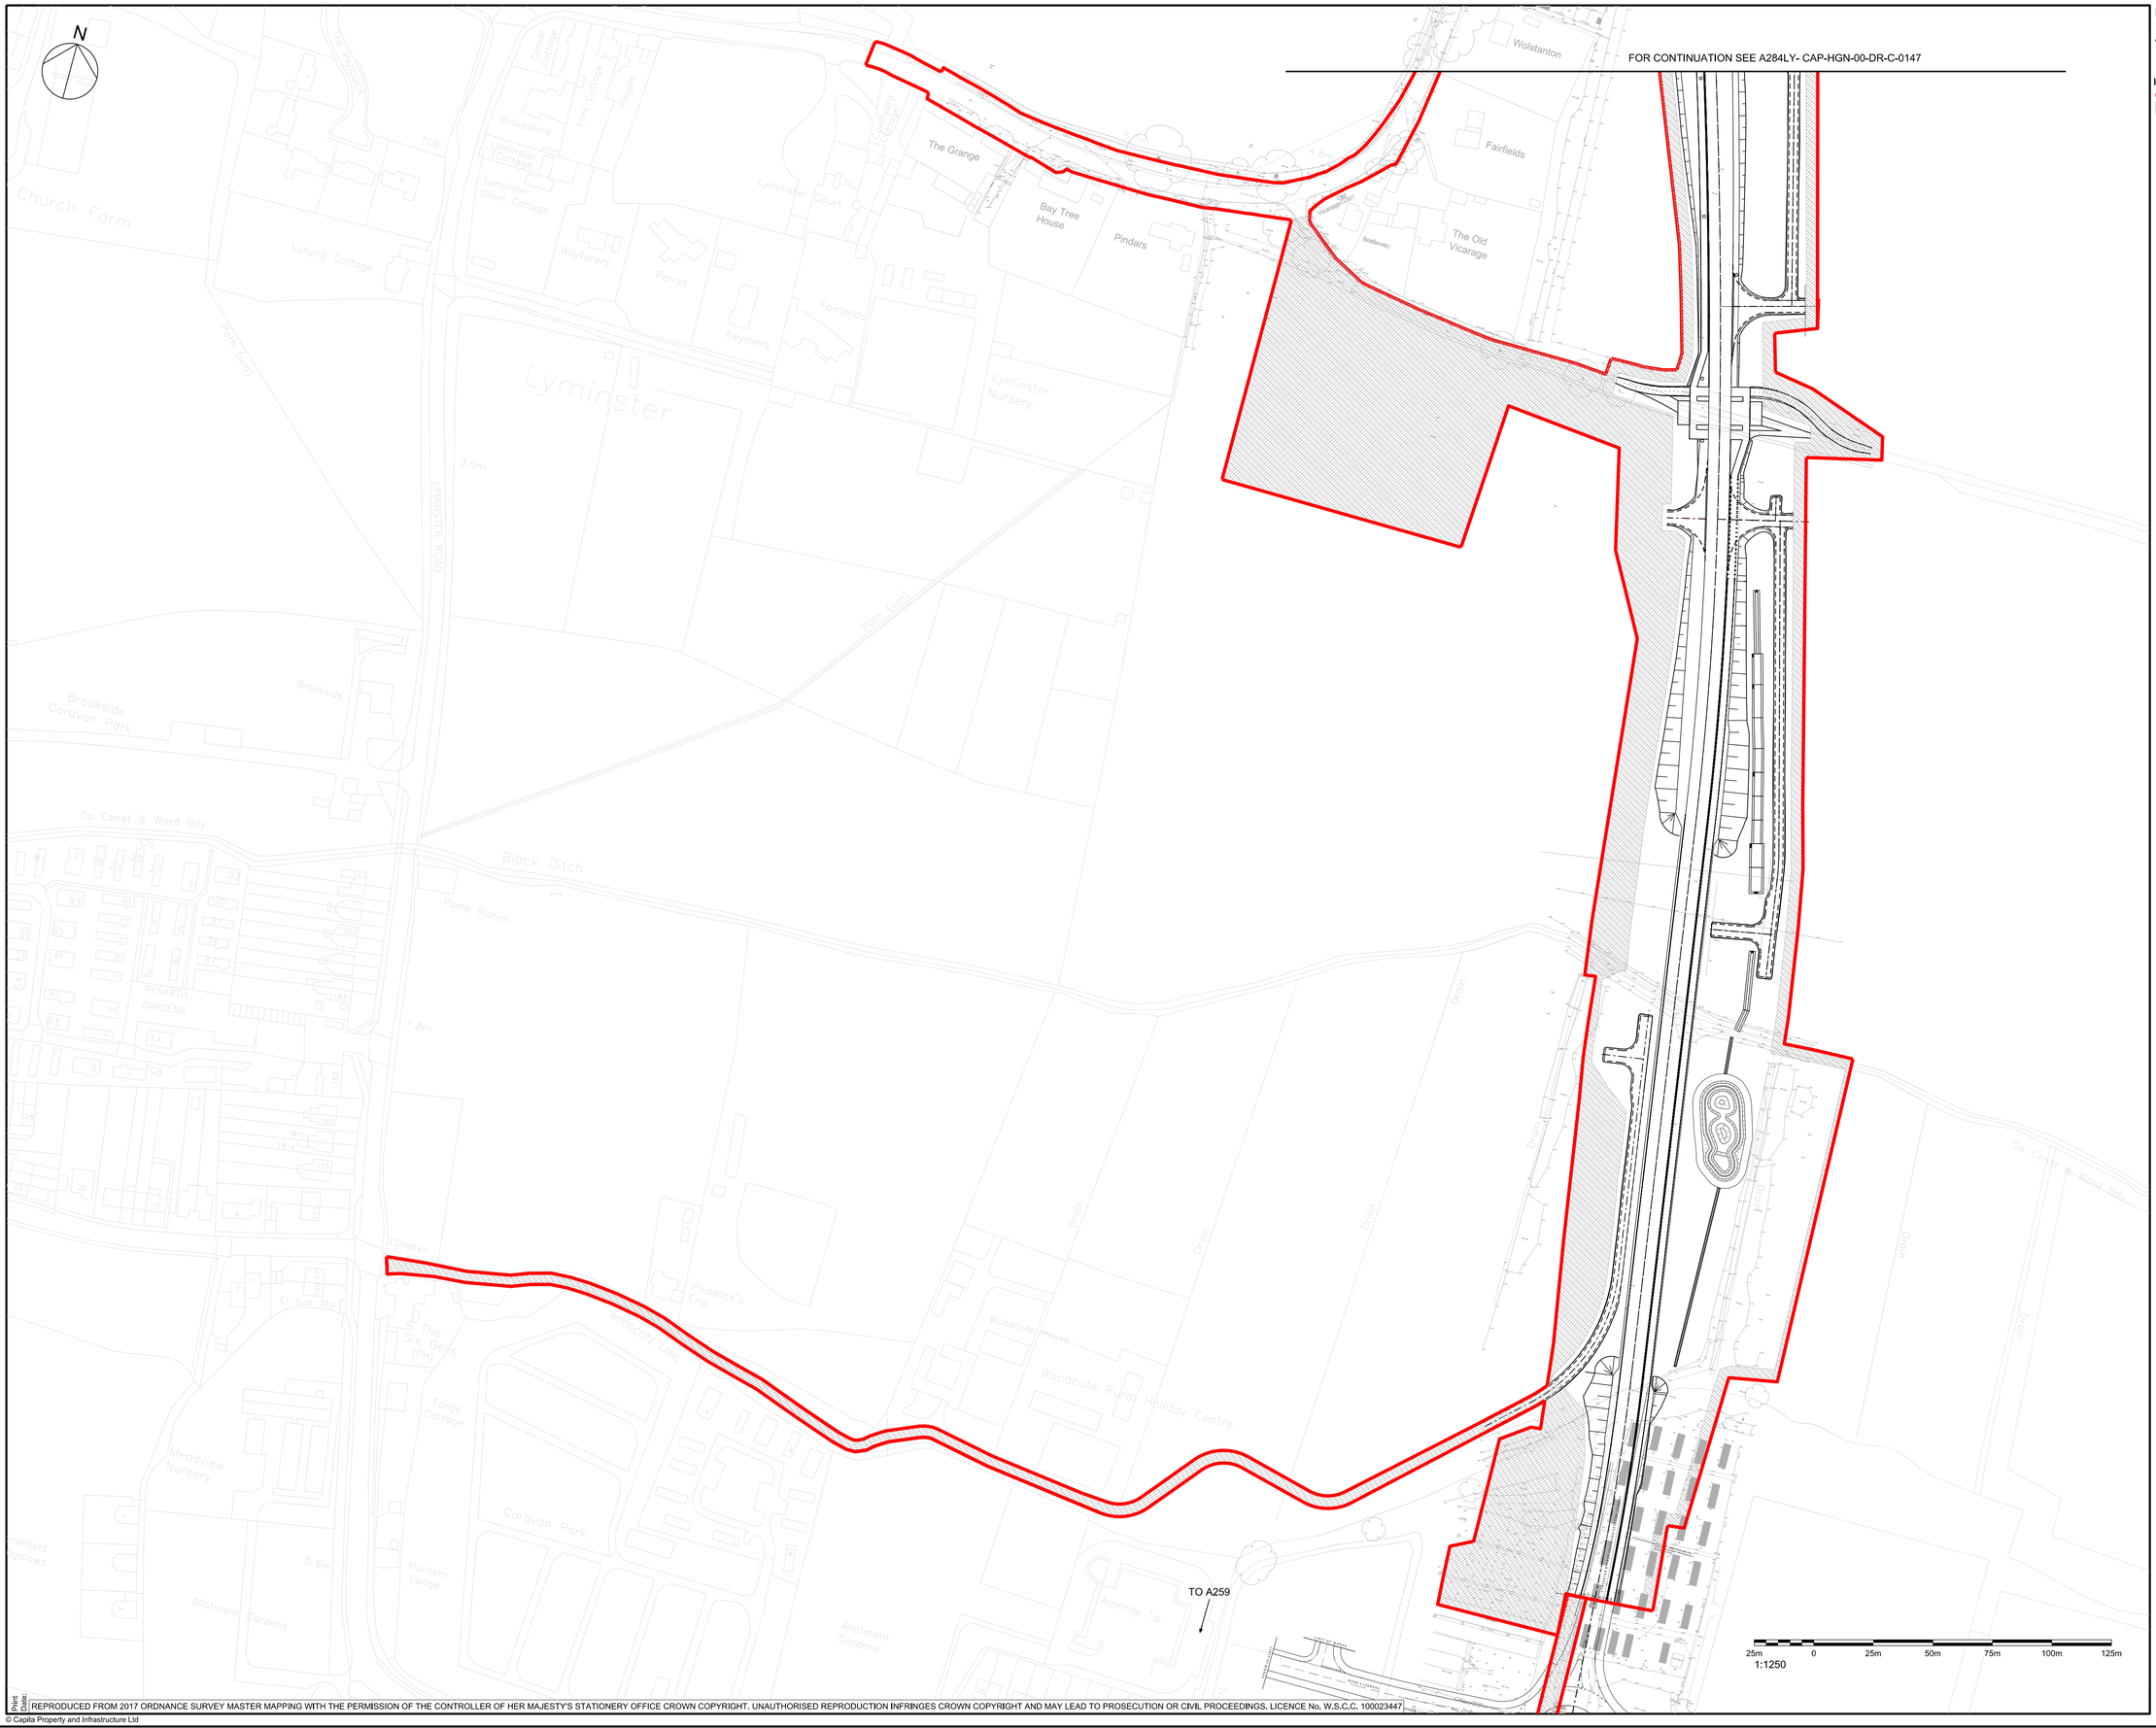

NOTES:
1. SCALED AT 1:1250 DUE TO SIZE OF THE SCHEME, AGREED WITH COUNTY PLANNING AUTHORITY

KEY:
- RED LINE BOUNDARY
- TEMPORARY WORKING AREA INSIDE RED LINE BOUNDARY
- EXISTING HIGHWAY

Rev	Drwn	Chk'd	Appr'd	Description	Date
P03	PD	KS	KS	UPDATED FOR PLANNING	07-NOV-18
P02	LR	KS	KS	UPDATED FOR PLANNING	25-OCT-18

Purpose of Issue: For Planning
Status: S0

Classification: Public

Client: West Sussex County Council

Project: Lyminster Bypass

Drawing: Site Plan Sheet 1 Of 2

Scale @ A1	Drawn	Checked	Approved
1:1250	LR	KS	AJB

Project No.: CS091519
Date: 21-SEP-18

Drawing Identifier (Project - Originator - Zone - Level - File Type - Role - Number): A284LY-CAP-HGN-00-DR-C-0146
BS1192 Compliant Revision: P03

CAPITA
HIGHWAYS
Capita House, Wood Street,East Grinstead, RH19 1UU
01342 327161
www.capitaproperty.co.uk
Capita Property and Infrastructure Ltd.

Print Date:

REPRODUCED FROM 2017 ORDNANCE SURVEY MASTER MAPPING WITH THE PERMISSION OF THE CONTROLLER OF HER MAJESTY'S STATIONERY OFFICE CROWN COPYRIGHT. UNAUTHORISED REPRODUCTION INFRINGES CROWN COPYRIGHT AND MAY LEAD TO PROSECUTION OR CIVIL PROCEEDINGS. LICENCE No. W.S.C.C. 100023447
© Capita Property and Infrastructure Ltd