fluid planning

PO Box 1014
Horsham
RH12 9TJ

t. 01403 288383
e. info@fluidplanning.co.uk
w. fluidplanning.co.uk

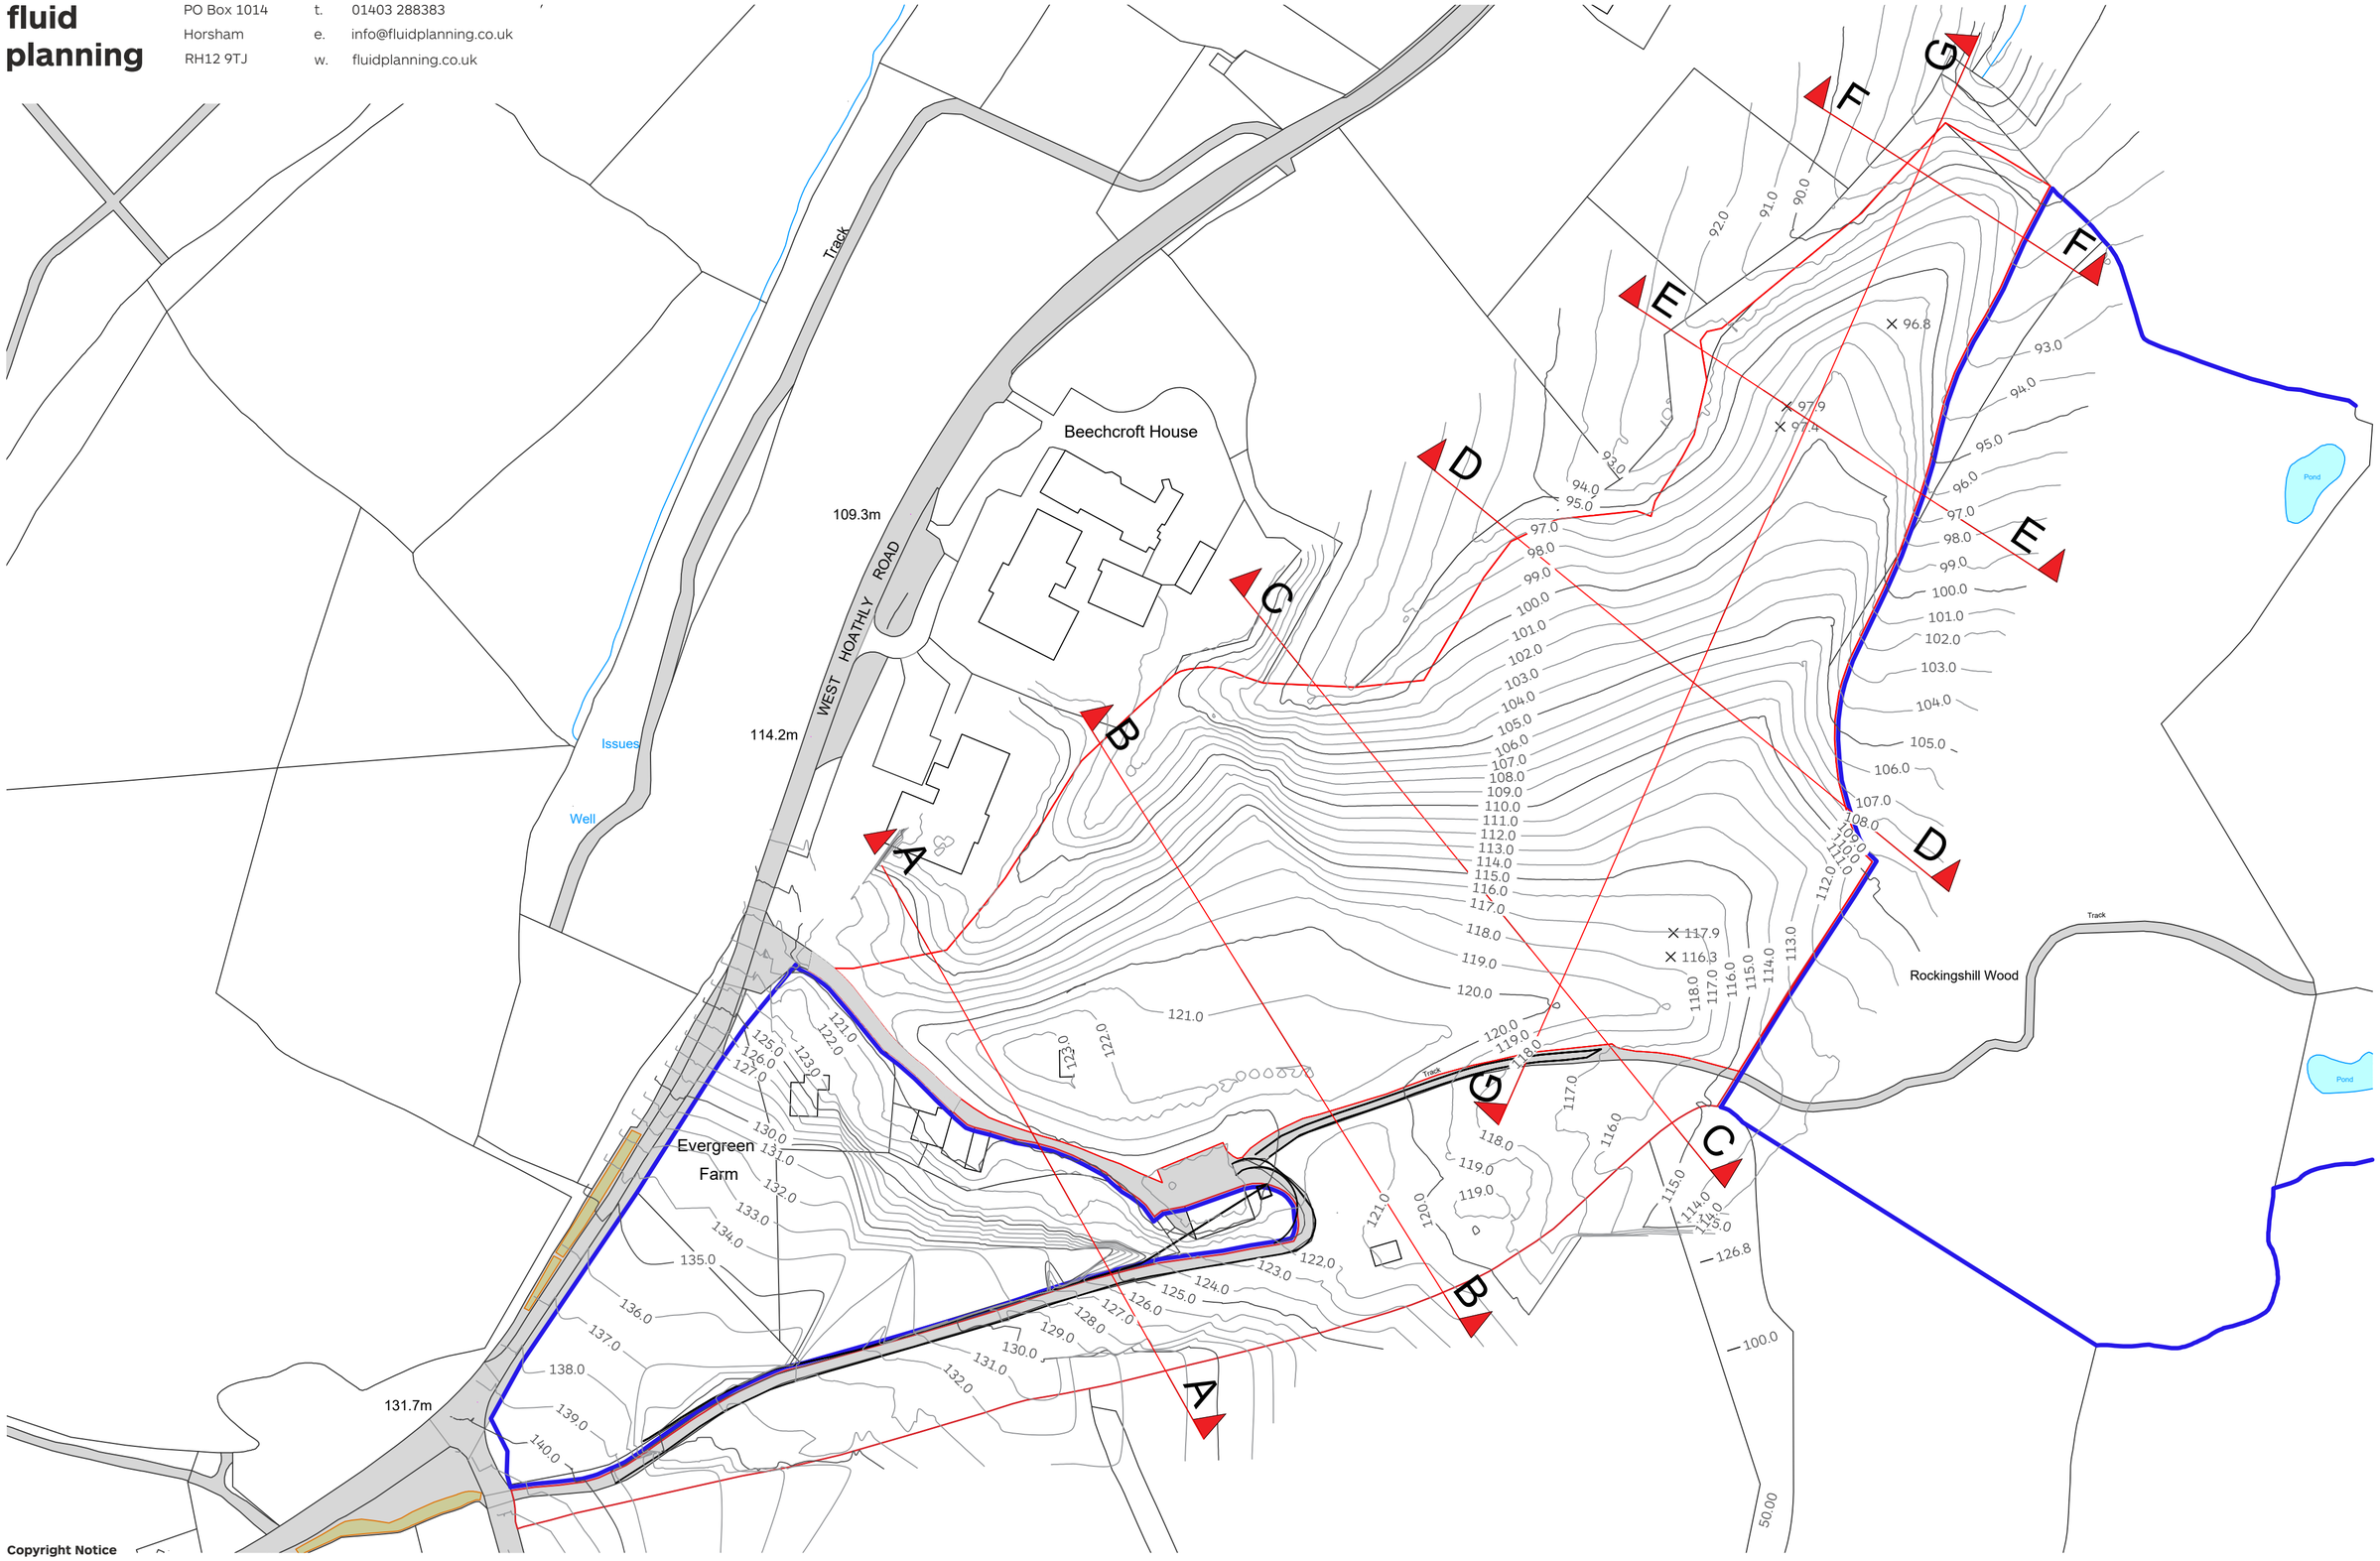

Copyright Notice
© 2018 Fluid Planning Ltd, all rights reserved.

Material published by Fluid Planning Ltd is copyright of Fluid Planning Ltd and may not be reproduced without permission.

1:1250 @ A2 **January 2020** **EVERGREEN FARM** **fp0043.4 Proposed Final Levels rev B**